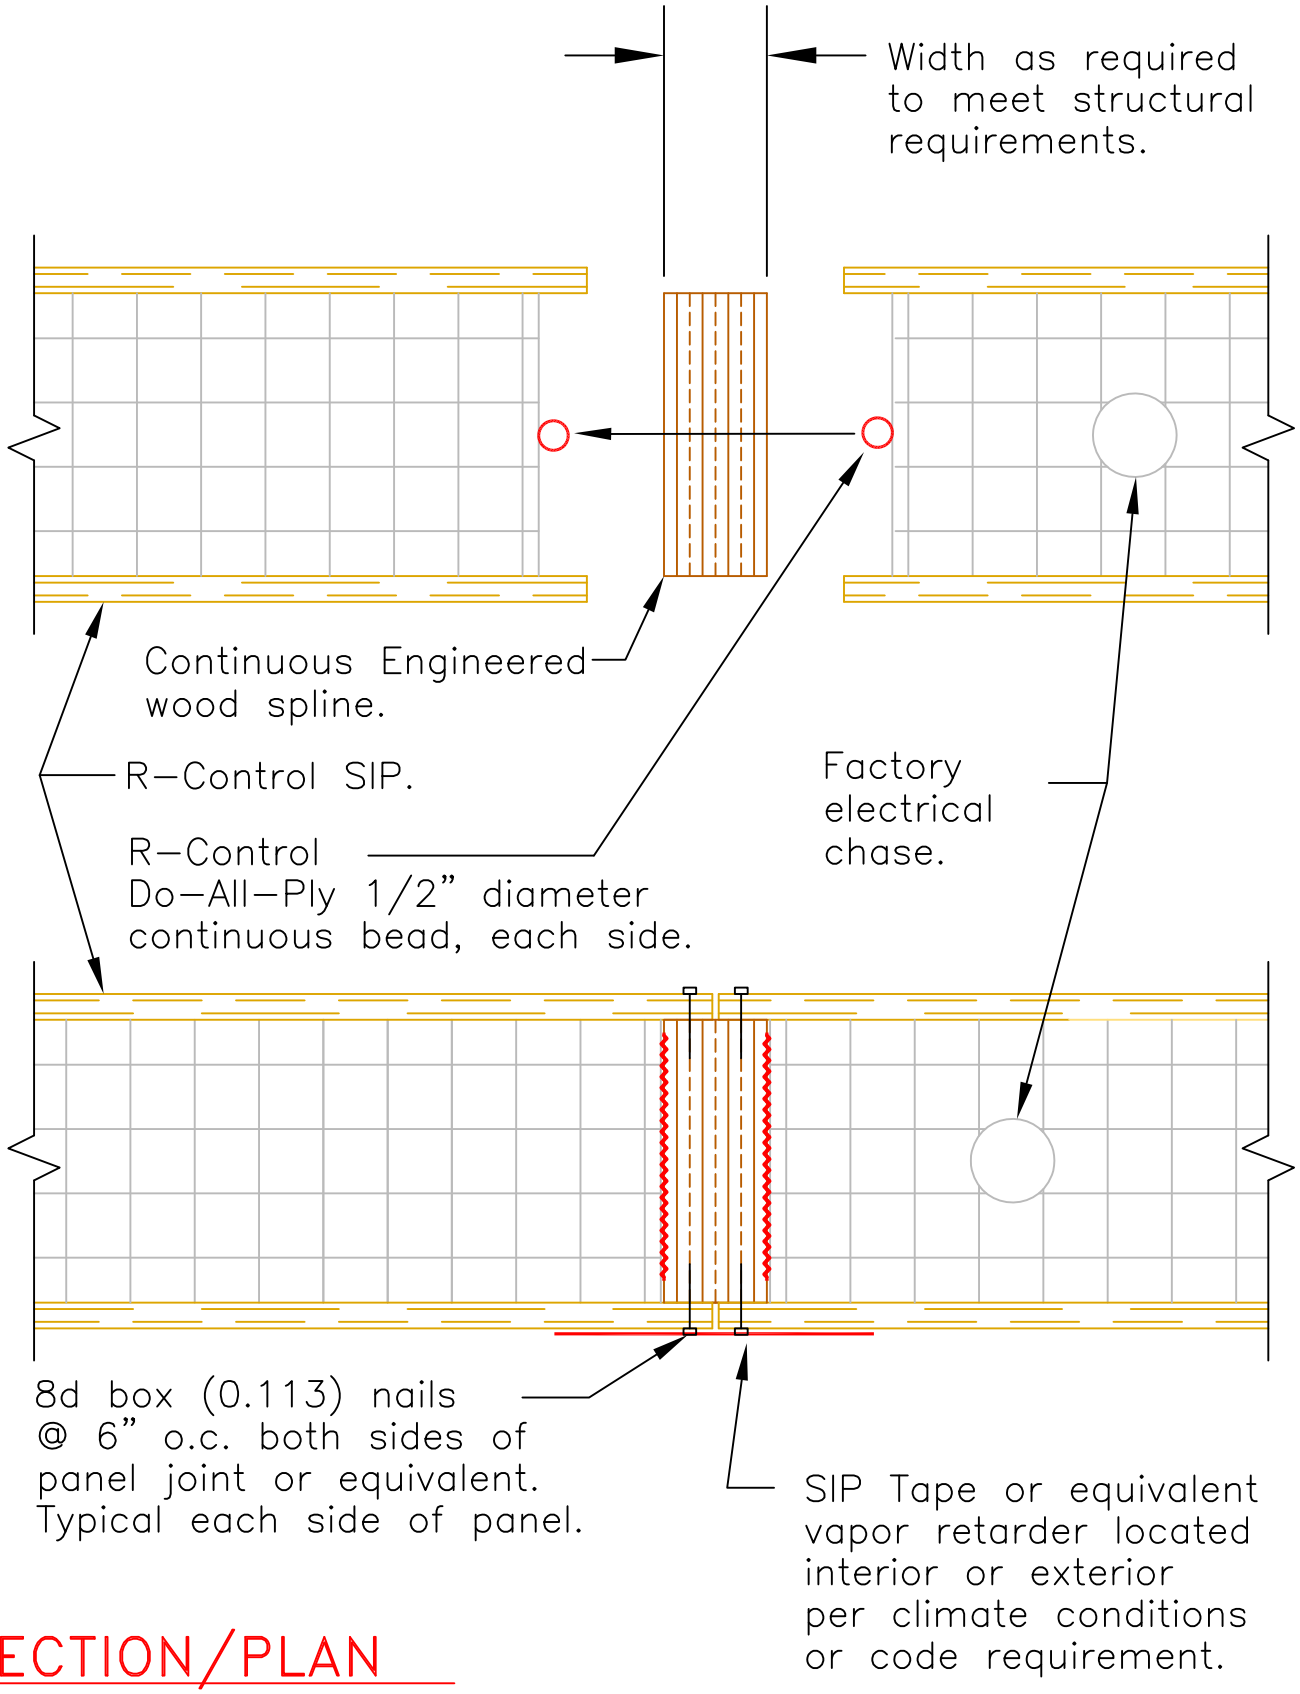

SECTION/PLAN

Scale: NTS

Updated 1–16–12

R–Control® SIP

TITLE: Spline Connection Engineered Wood	NO. SIP–102a